




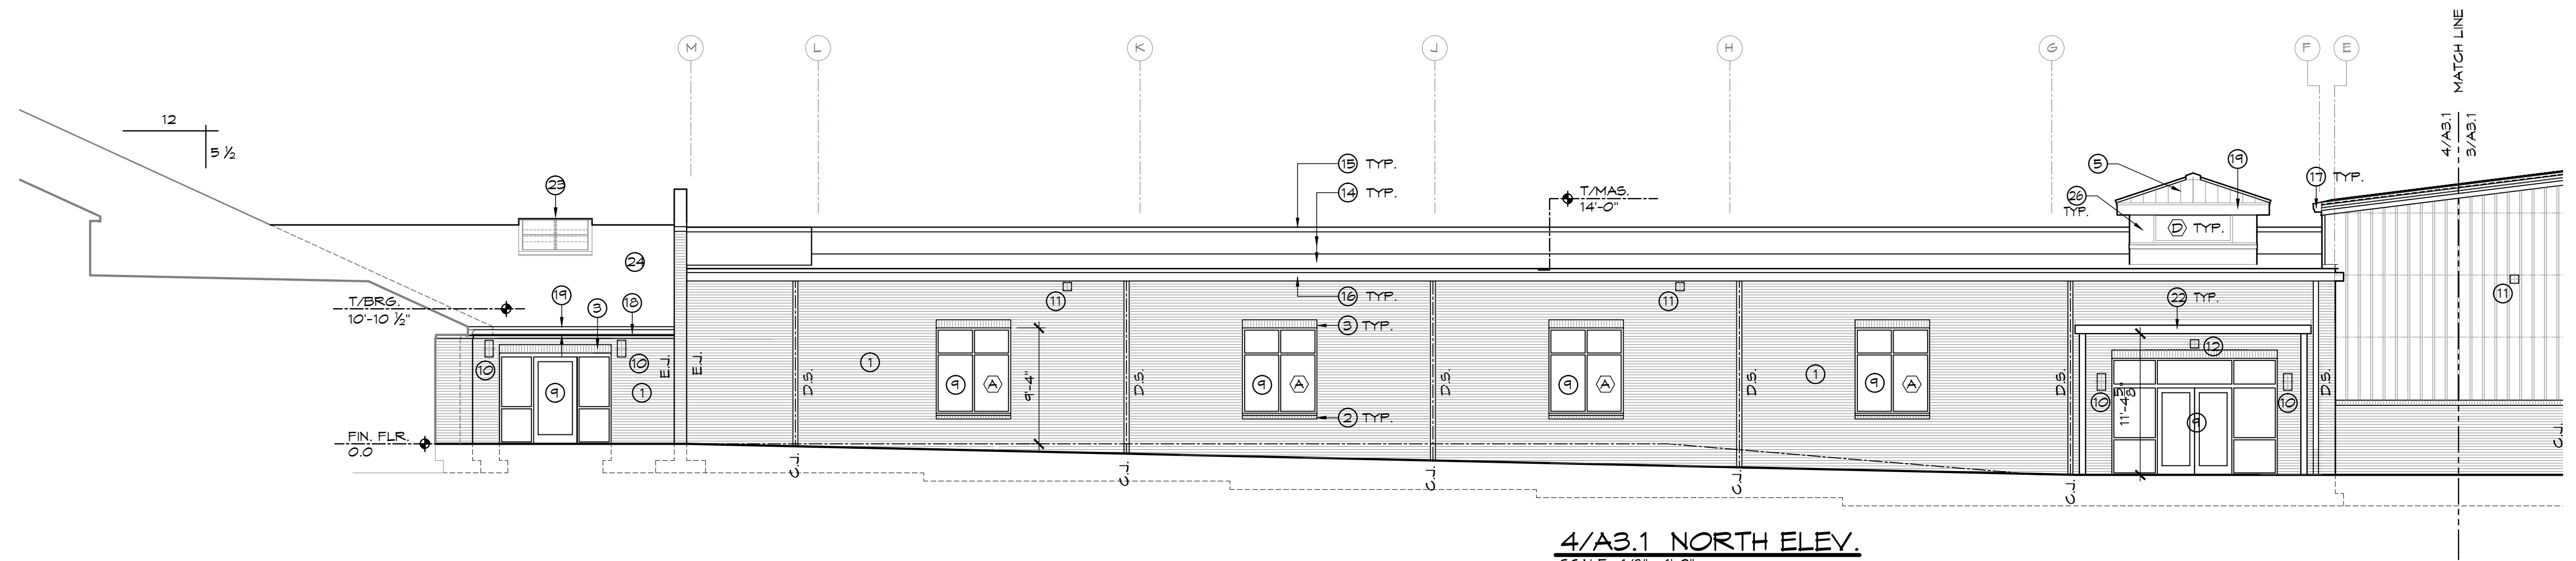


4/A3.1 NORTH ELEV.
SCALE: 1/8" = 1'-0"

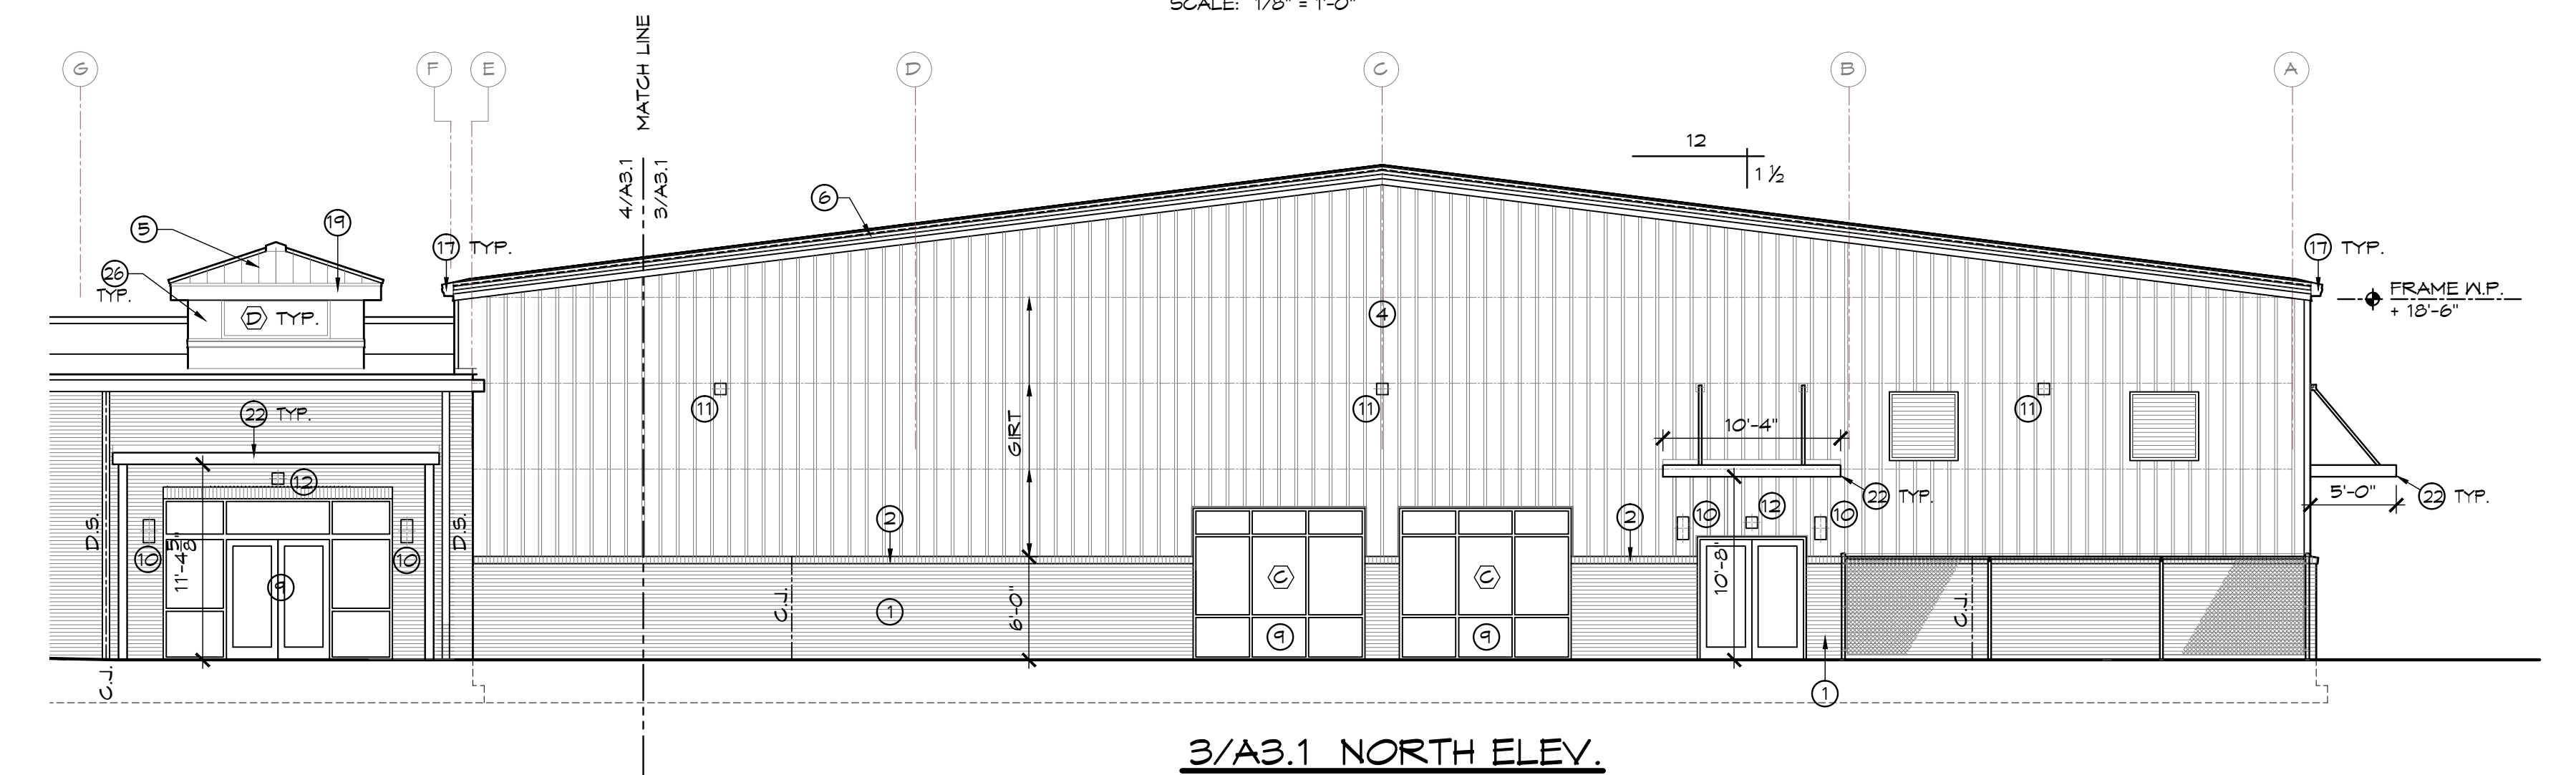

3/A3.1 NORTH ELEV.
SCALE: 1/8" = 1'-0"

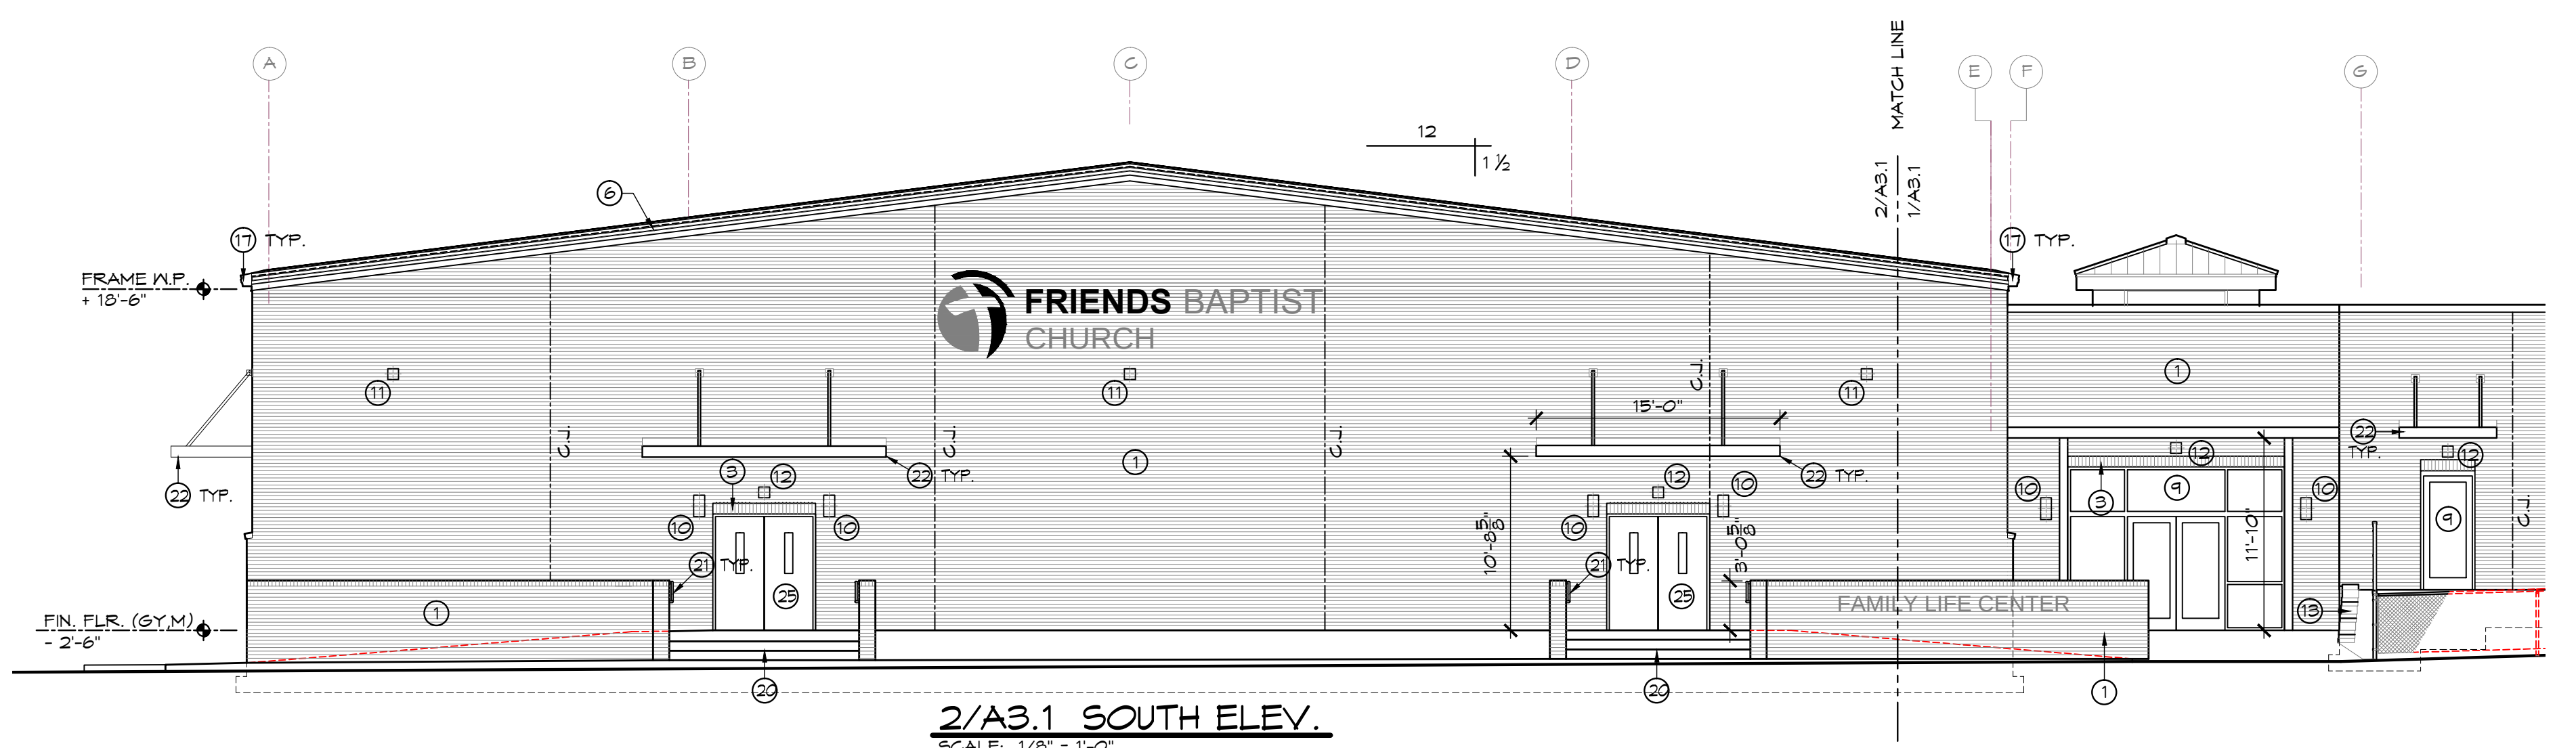

2/A3.1 SOUTH ELEV.
SCALE: 1/8" = 1'-0"

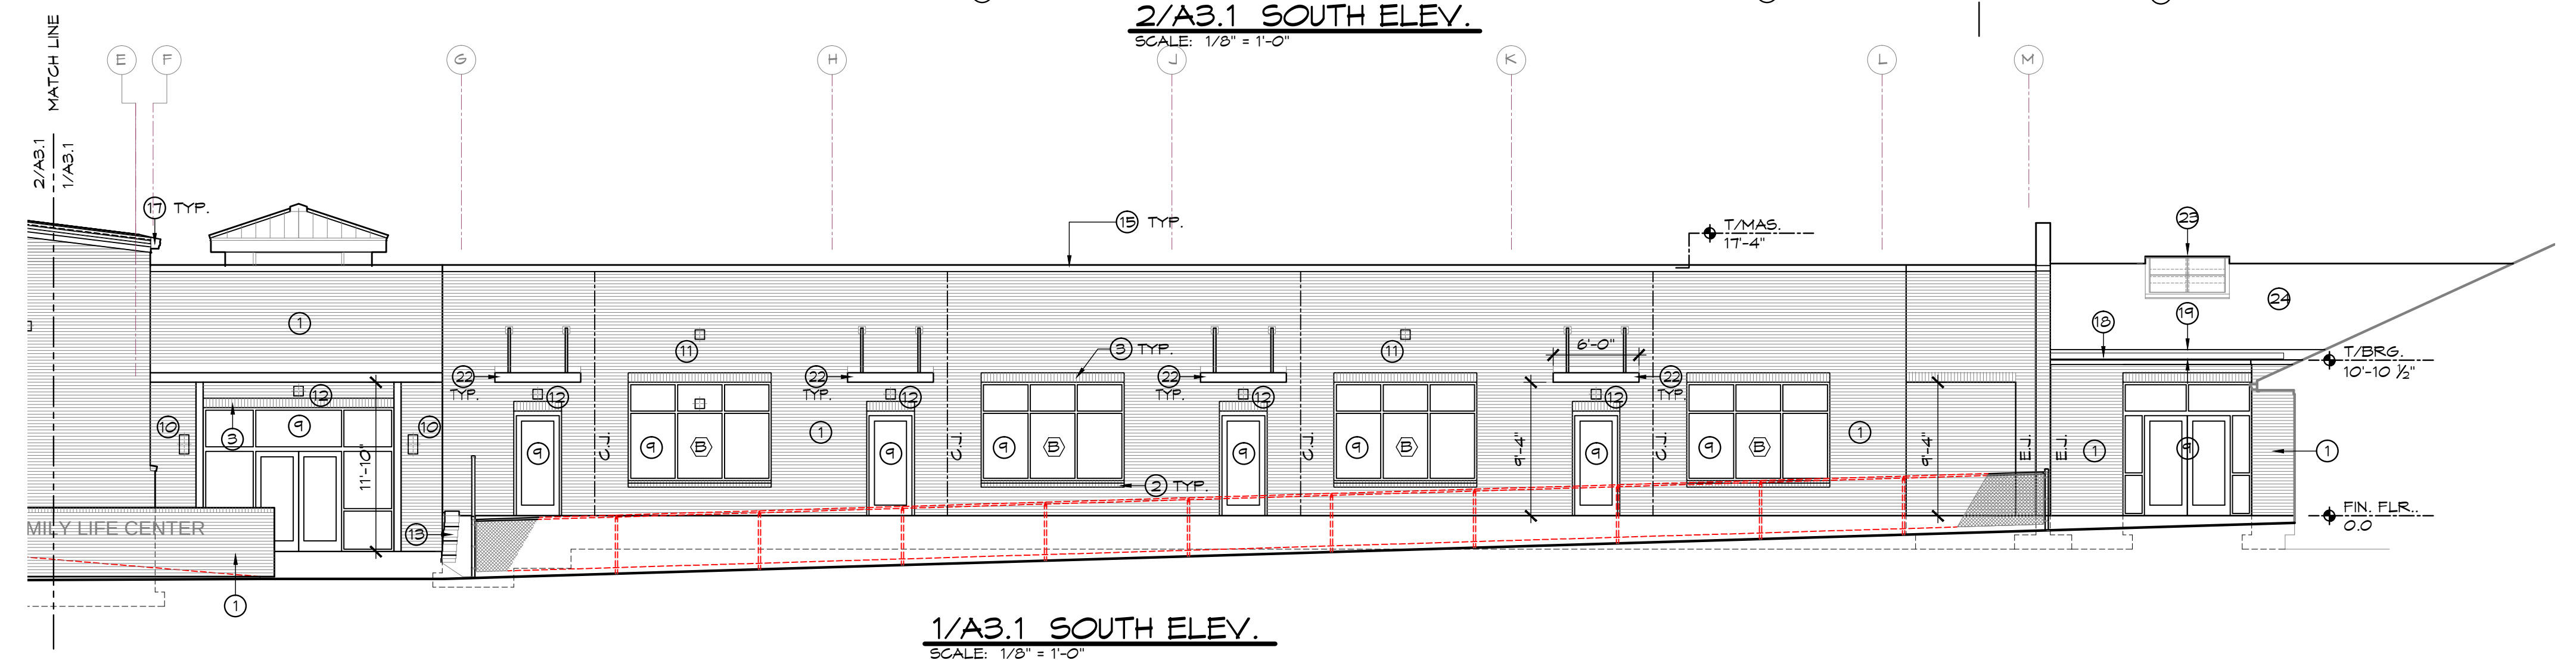

1/A3.1 SOUTH ELEV.
SCALE: 1/8" = 1'-0"

- EXTERIOR ELEVATION KEY:
- ① BRICK- MATCH EXIST.
 - ② SLOPED BRICK ROWLOCK SILL
 - ③ BRICK SOLDIER COURSING OVER WINDOW
 - ④ METAL WALL PANELS
 - ⑤ STANDING SEAM METAL ROOF PANELS
 - ⑥ RAKE TRIM BY PEMB
 - ⑦ METAL GUTTER- BY PEMB
 - ⑧ CORNER TRIM- BY PEMB
 - ⑨ ALUM. STOREFRONT W/ INSUL. GLASS
 - ⑩ DECORATIVE WALL SCOSCE LIGHT FIXT.
 - ⑪ WALL-MTD. AREA LIGHT
 - ⑫ EMERG. LIGHT FIXT.
 - ⑬ SEGMENTED RETAINING WALL
 - ⑭ MEMBRANE ROOF
 - ⑮ METAL COPING
 - ⑯ 8" BOX GUTTER
 - ⑰ METAL GUTTER- BY PEMB
 - ⑱ GUTTER- MATCH EXIST.
 - ⑲ GLAD WD. FASCIA
 - ⑳ CONCRETE STEPS
 - ㉑ POWDERCOATED MTL. RAILING
 - ㉒ FLUSH-DECK METAL CANOPY
 - ㉓ SKYLIGHT
 - ㉔ F.G. SHINGLES- MATCH EXIST.
 - ㉕ H.M. DOOR @ FRAME
 - ㉖ EIFS SYSTEM

Revision

PETERSON
/ GORDON

ARCHITECTS
P A

3508-A VEST MILL ROAD
WINSTON - SALEM NC
TEL. (336) 760-1411
EMAIL info@petersongordon.com

SCHEMATIC


Westbend
Construction
Corporation
Lewisville, NC




Friends
Baptist
Church
Clemmons, NC

Comm. No. 26-370
Date 10-6-26
Drawn By JEG


A3.1

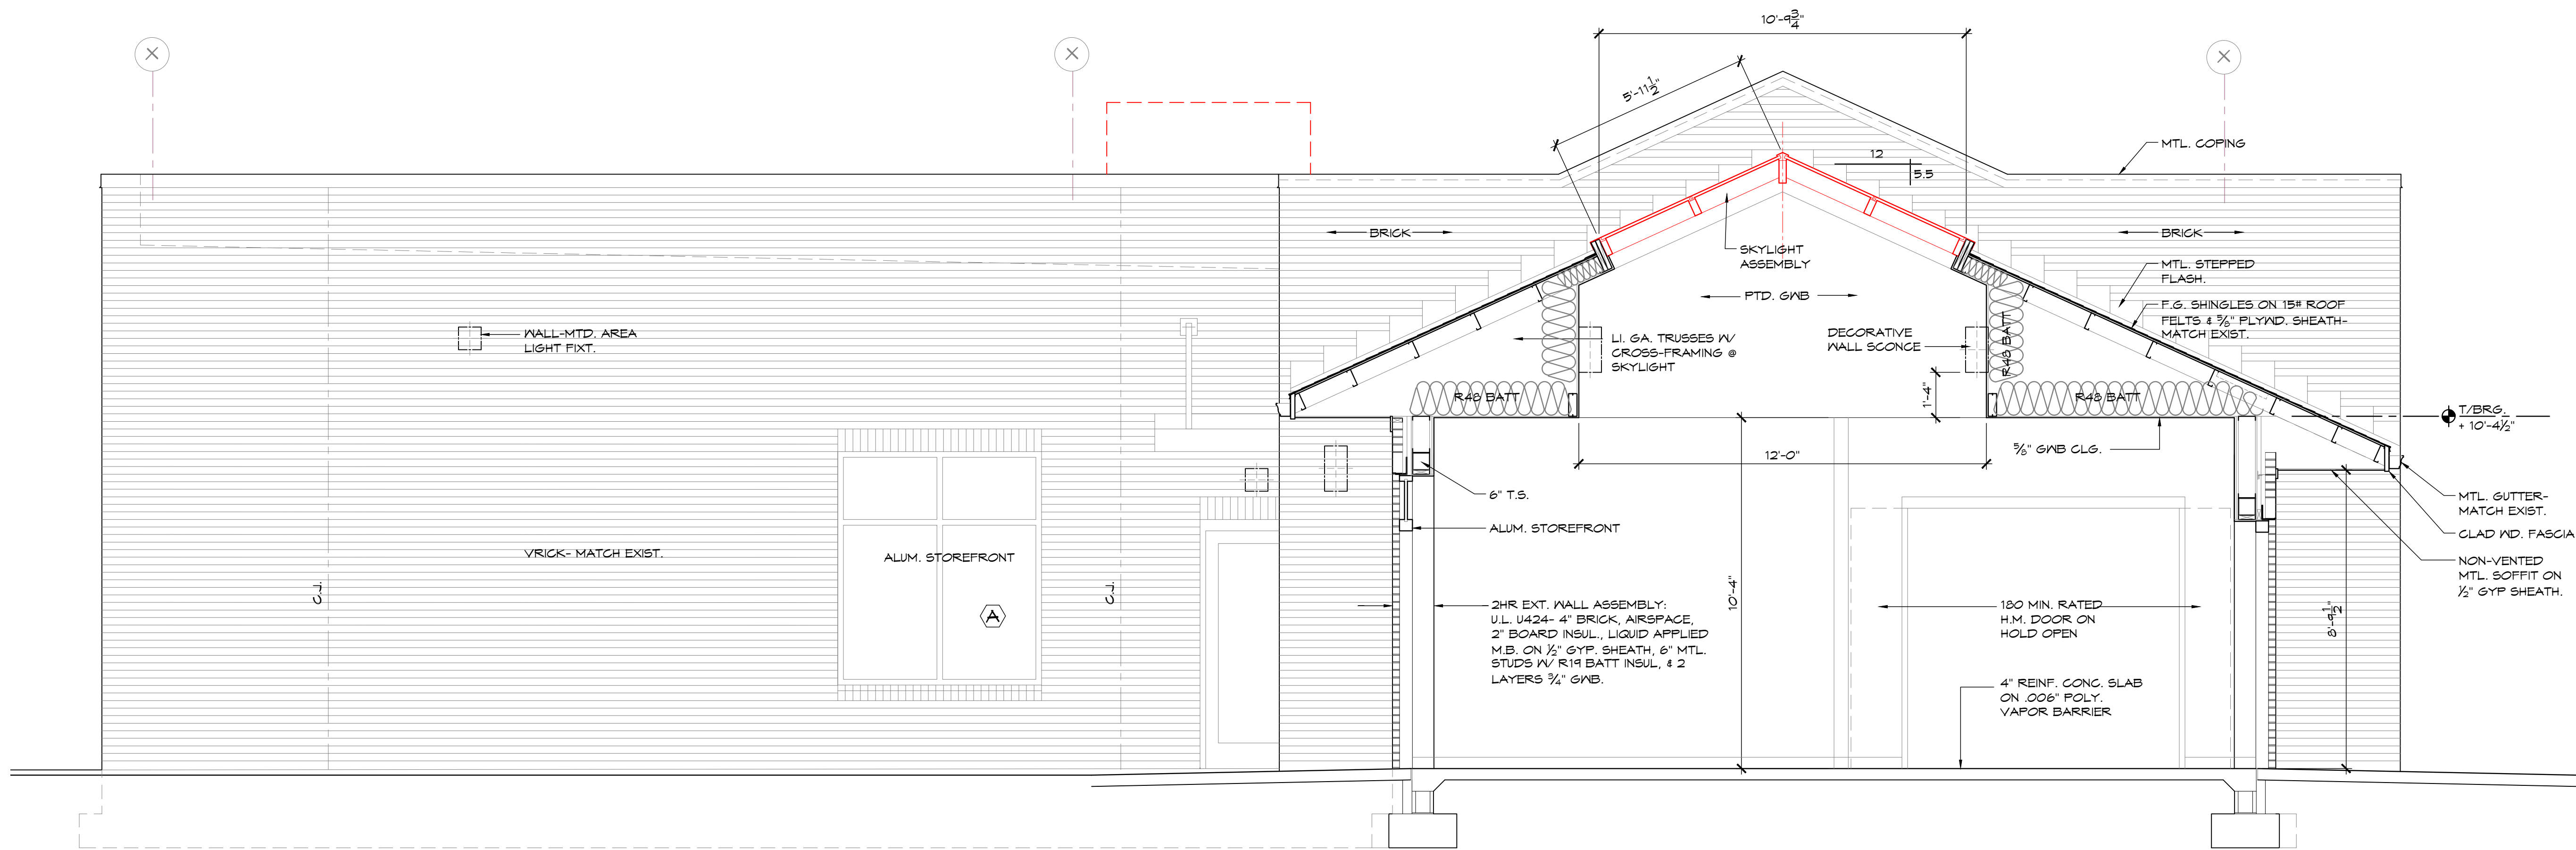

3/A3.2 BLDG. SECTION
SCALE: 3/8" = 1'-0"

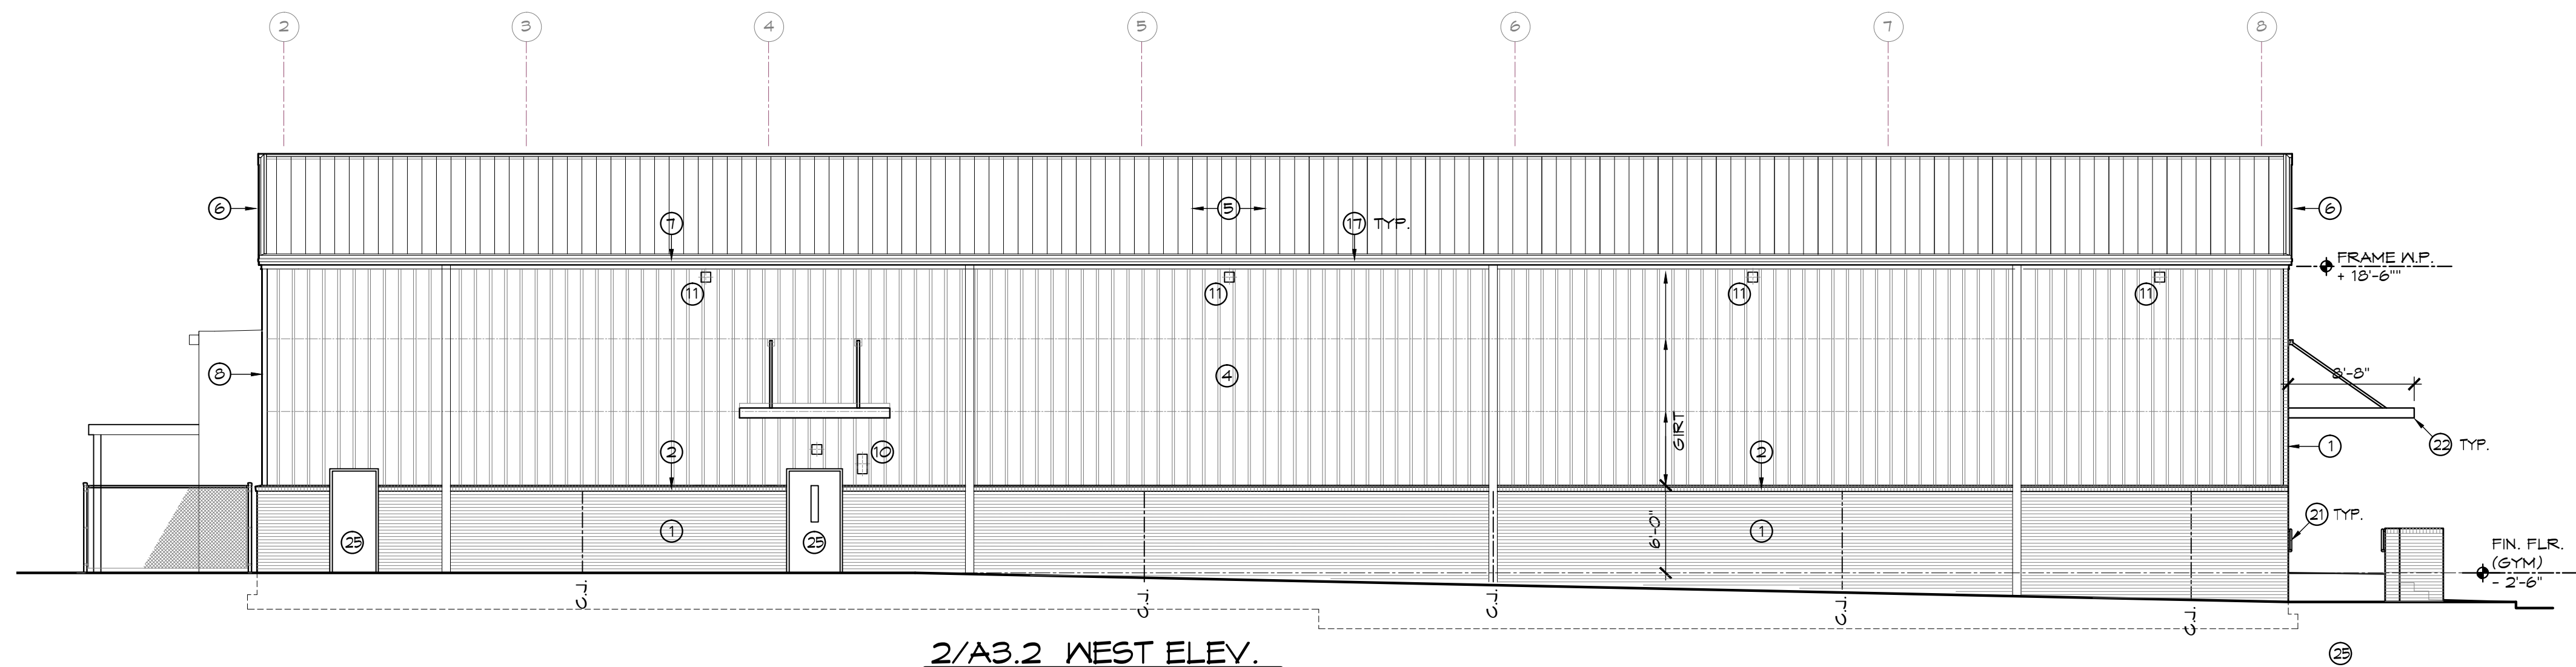

2/A3.2 WEST ELEV.
SCALE: 1/8" = 1'-0"

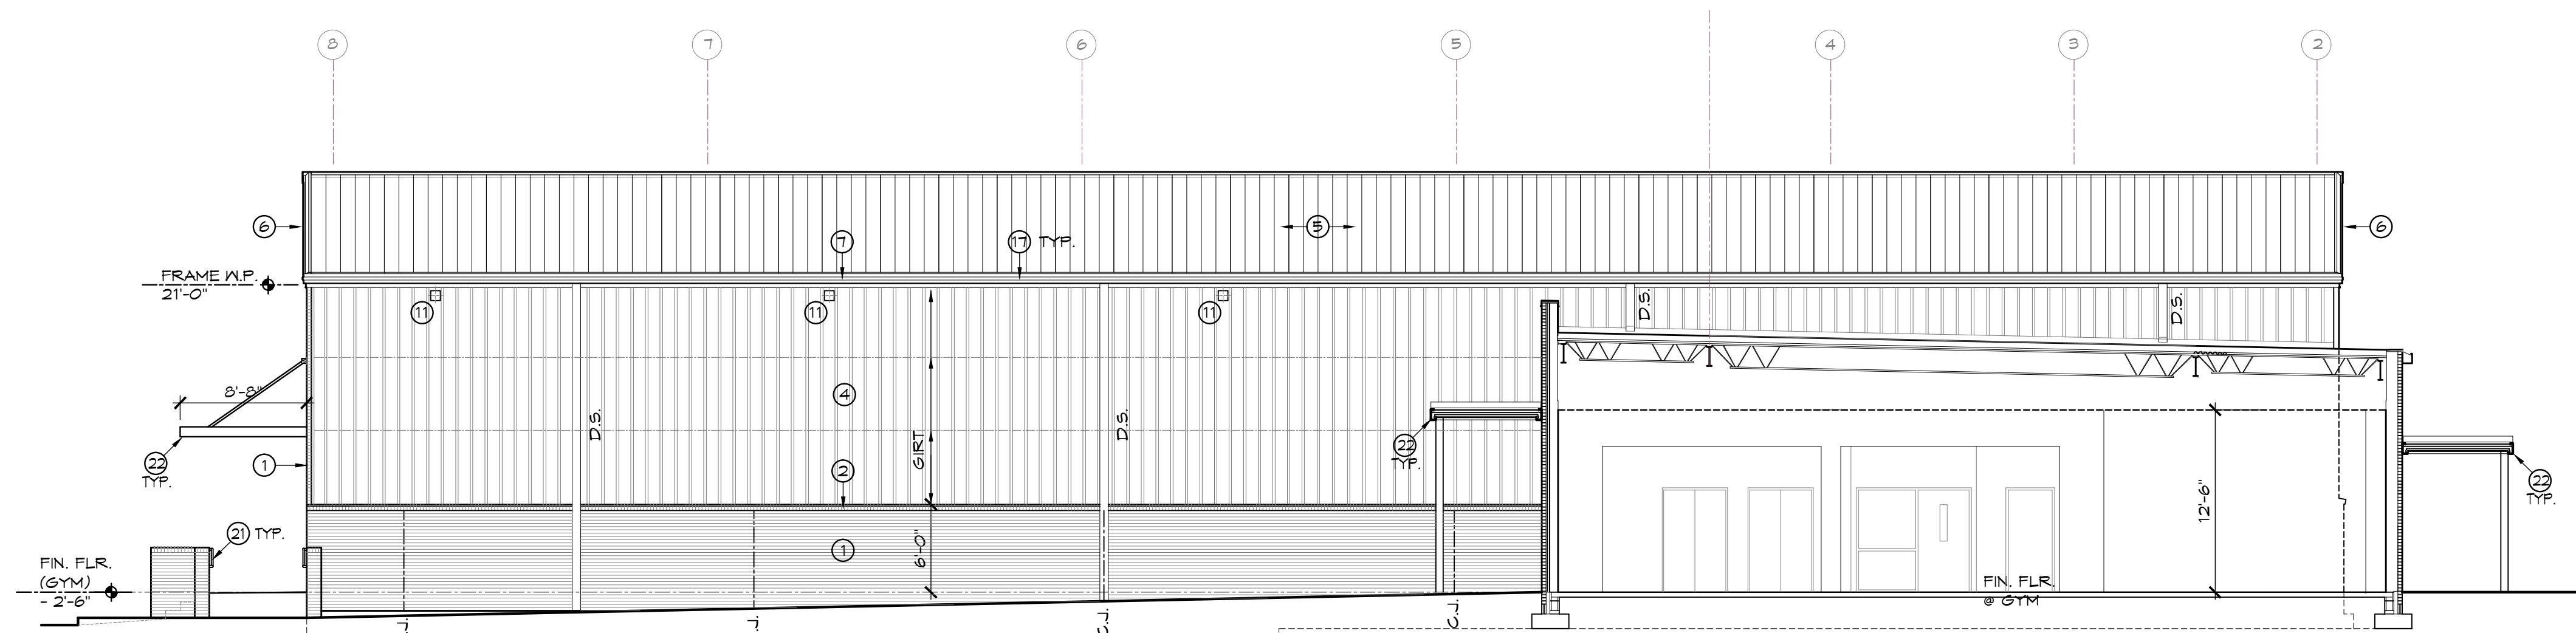

1/A3.2 ELEVATION/SECTION
SCALE: 1/8" = 1'-0"

EXTERIOR ELEVATION KEY:

- 1 BRICK- MATCH EXIST.
- 2 SLOPED BRICK ROWLOCK SILL
- 3 BRICK SOLDIER COURSING OVER WINDOW
- 4 METAL WALL PANELS
- 5 STANDING SEAM METAL ROOF PANELS
- 6 RAKE TRIM BY PEMB
- 7 METAL GUTTER- BY PEMB
- 8 CORNER TRIM- BY PEMB
- 9 ALUM. STOREFRONT w/ INSUL. GLASS
- 10 DECORATIVE WALL SCOFF LIGHT FIXT.
- 11 WALL-MTD. AREA LIGHT
- 12 EMERG. LIGHT FIXT.
- 13 SEGMENTED RETAINING WALL
- 14 MEMBRANE ROOF
- 15 METAL COPING
- 16 8" BOX GUTTER
- 17 METAL GUTTER- BY PEMB
- 18 GUTTER- MATCH EXIST.
- 19 CLAD WD. FASCIA
- 20 CONCRETE STEPS
- 21 POWDERCOATED MTL. RAILING
- 22 FLUSH-DECK METAL CANOPY
- 23 SKYLIGHT
- 24 F.G. SHINGLES- MATCH EXIST.
- 25 H.M. DOOR @ FRAME
- 26 EIFS SYSTEM

Revision


**PETERSON
/ GORDON**

ARCHITECTS
P A

3508-A VEST MILL ROAD
WINSTON - SALEM NC
TEL. (336) 760-1411
EMAIL info@petersongordon.com

SCHEMATIC

**Westbend
Construction
Corporation**
Lewisville, NC

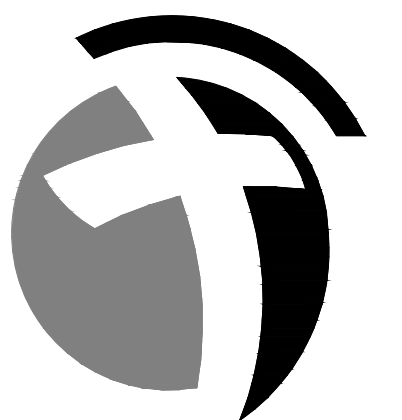

**Friends
Baptist
Church**

Clemmons, NC

Comm. No. 26-370
Date 10-6-26
Drawn By JEG

A3.2

Legend

- 1 Family Life Center
- 2 Worship Platform
- 3 Kitchen
- 4 Volunteer Headquarters
- 5 Sound/Light
- 6 Lobby
- 7 Corridor
- 8 Classroom
- 9 Children's Lobby
- 10 Storage
- 11 Toilet Room
- 12 Existing Playground
- 13 Existing Auditorium
- 14 Existing Church Lobby
- 15 Existing Administration
- 16 Existing School Modular

